



SEZIONE C-C'
1:200

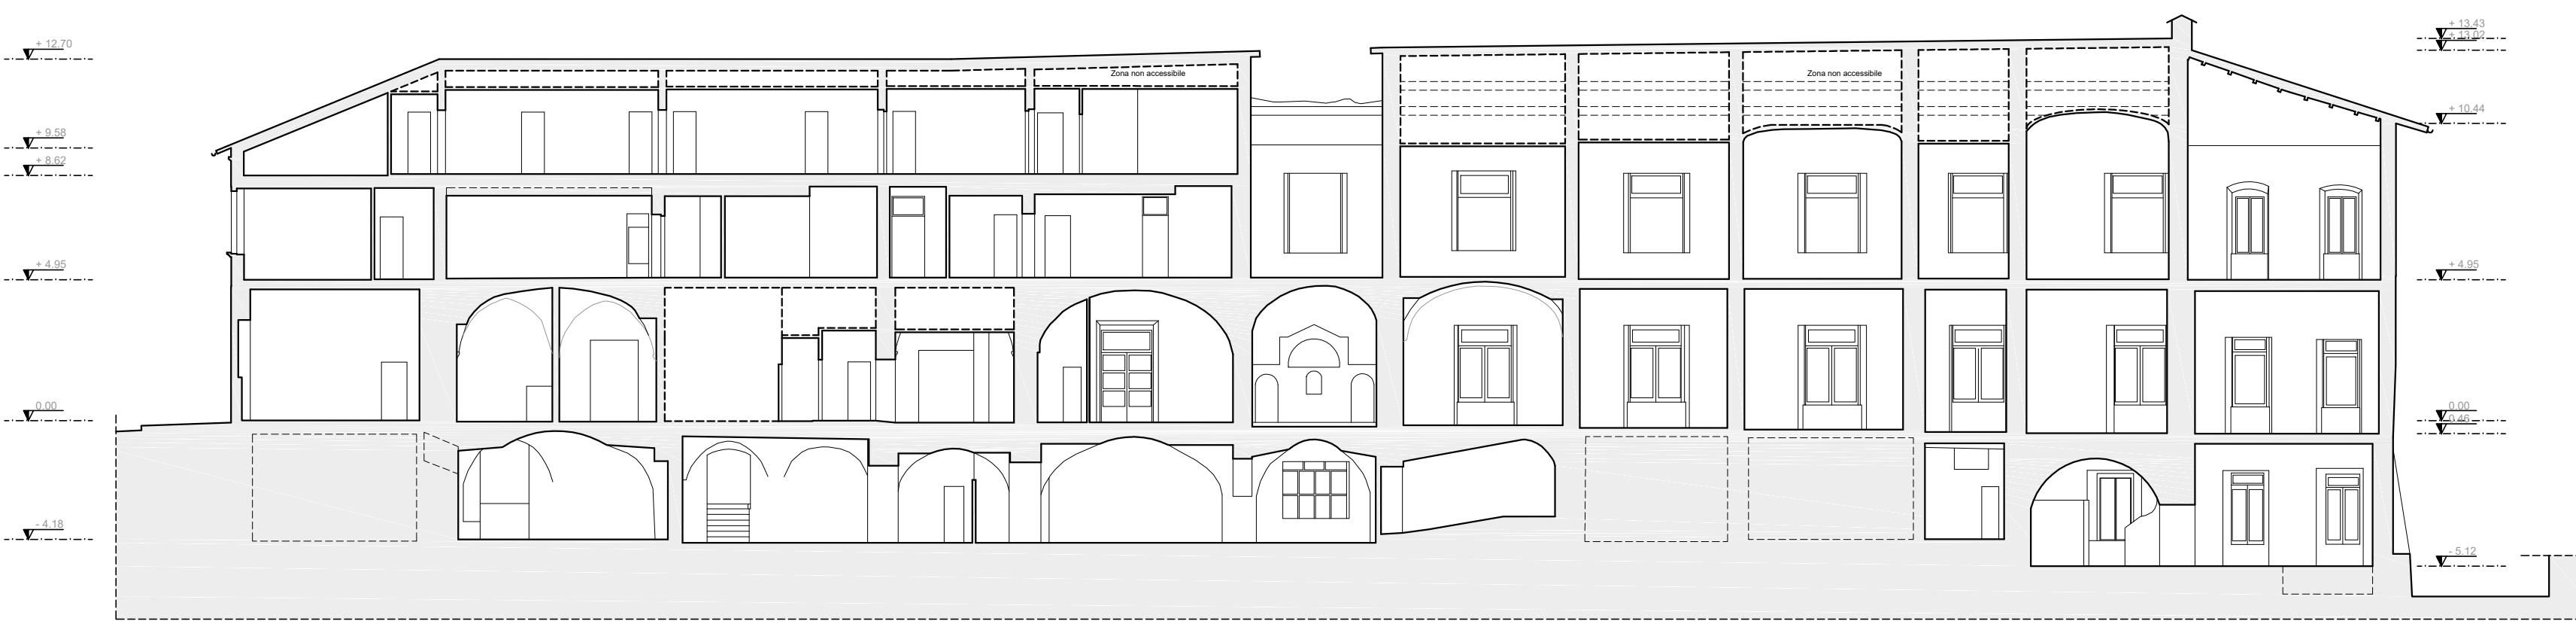

SEZIONE E-E'
1:200




SEZIONE D-D'
1:200

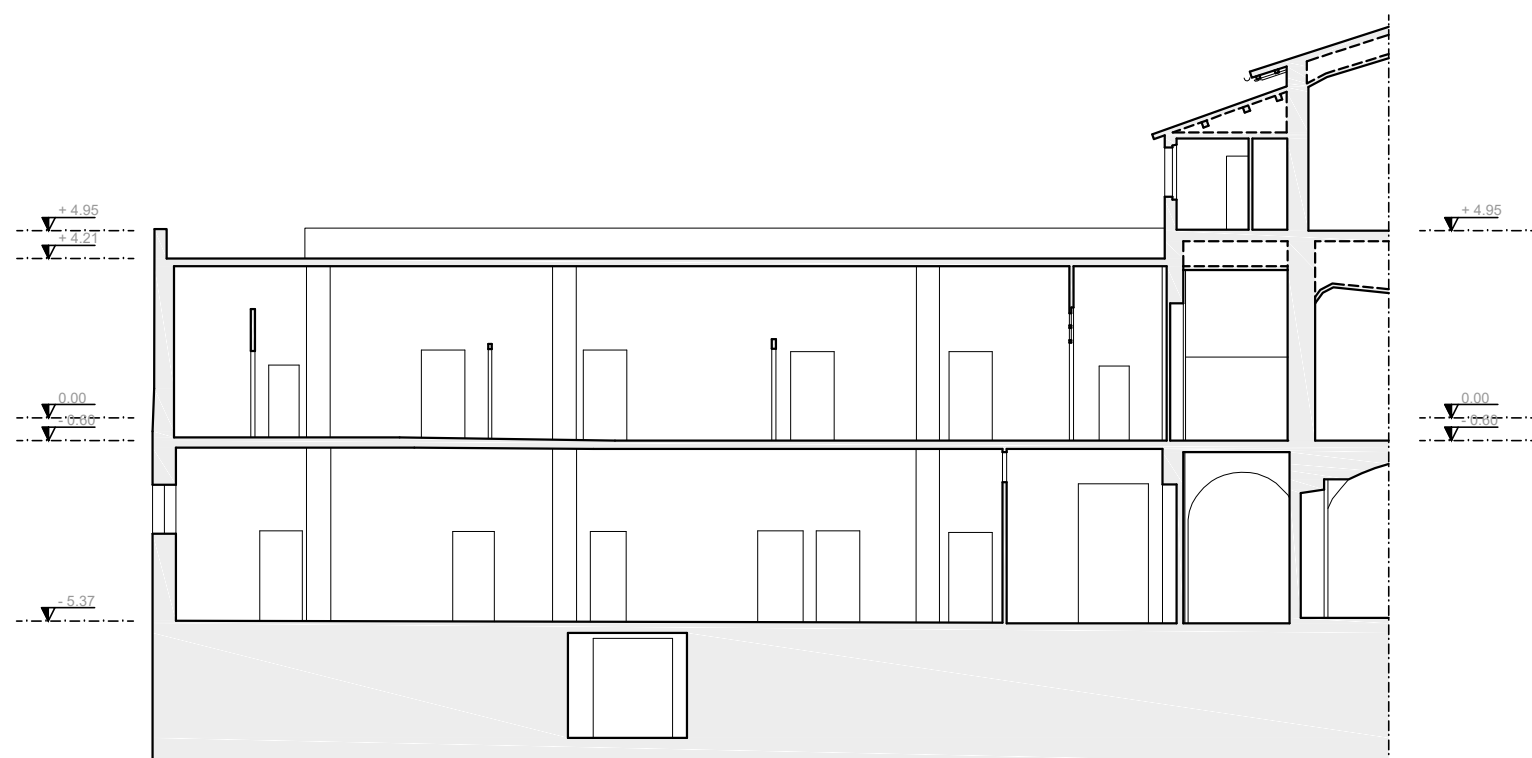

SEZIONE F-F'
1:200




SEZIONE G-G'
1:200

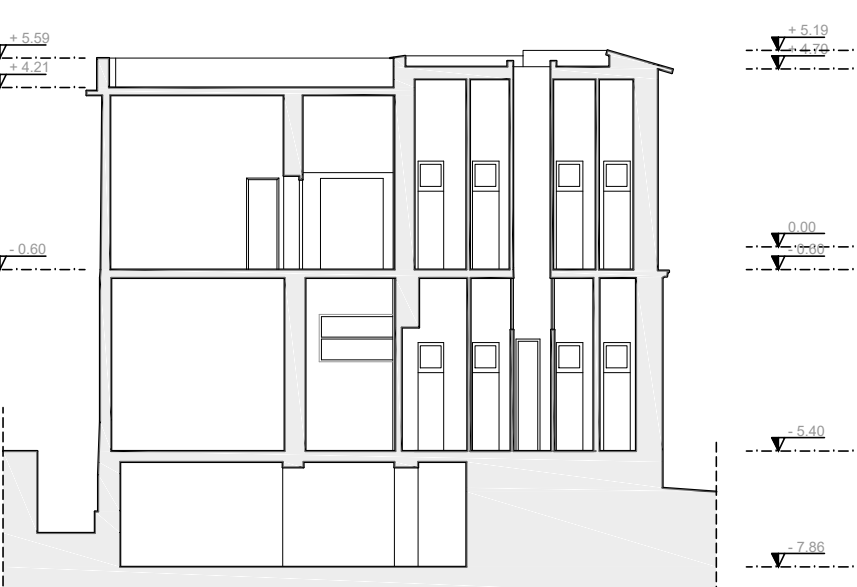


1:200


PR O1

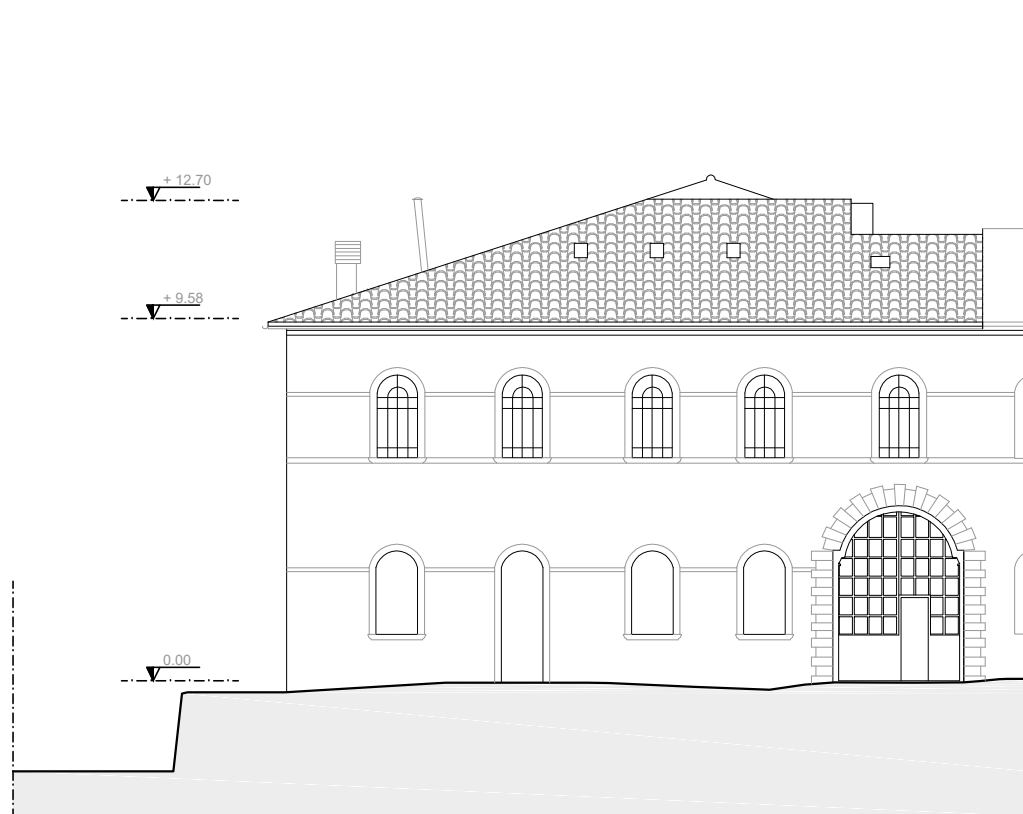

PR O2

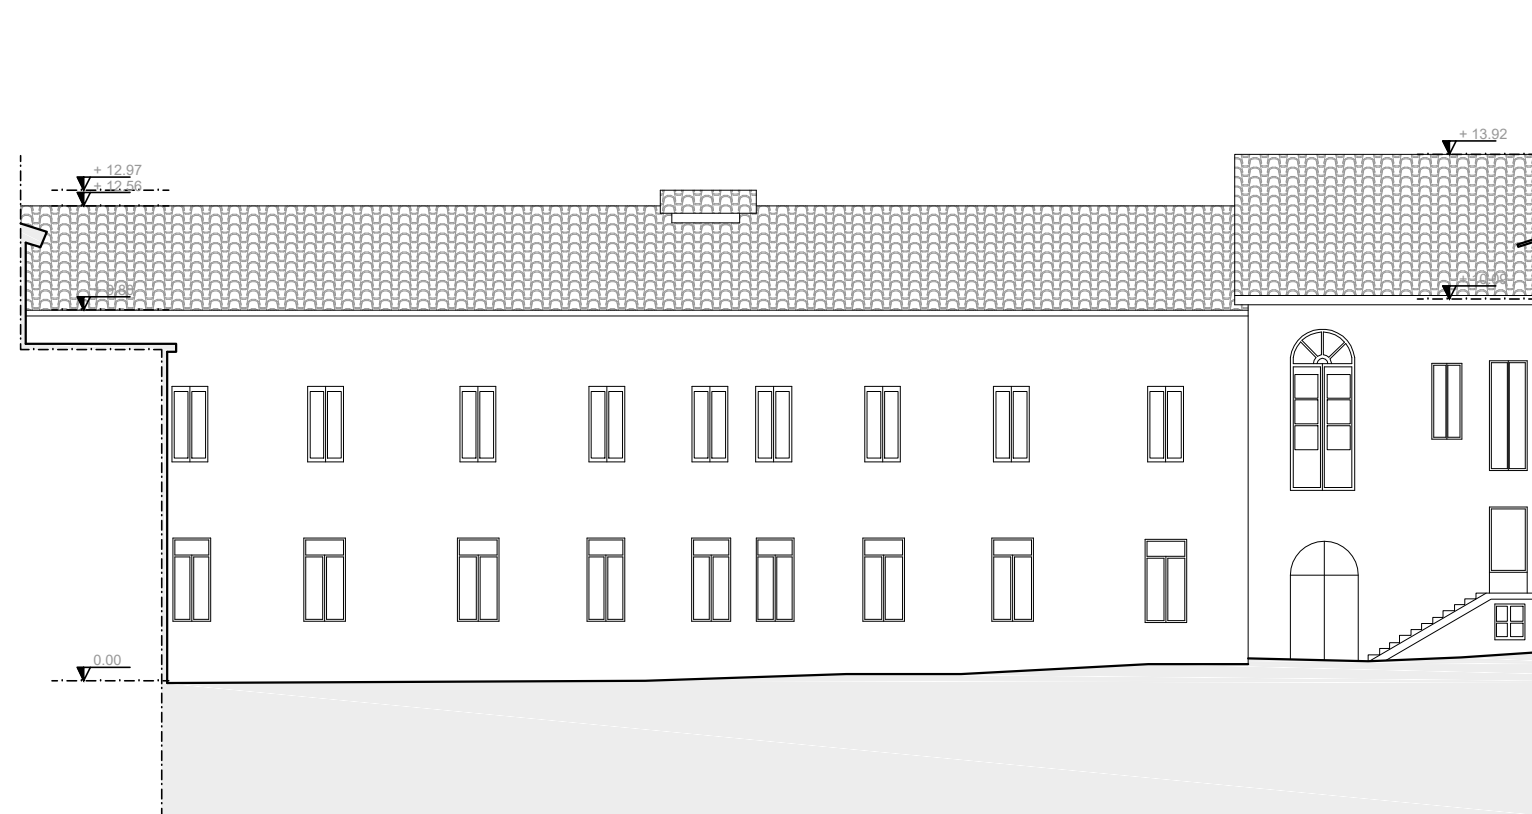


PR O3

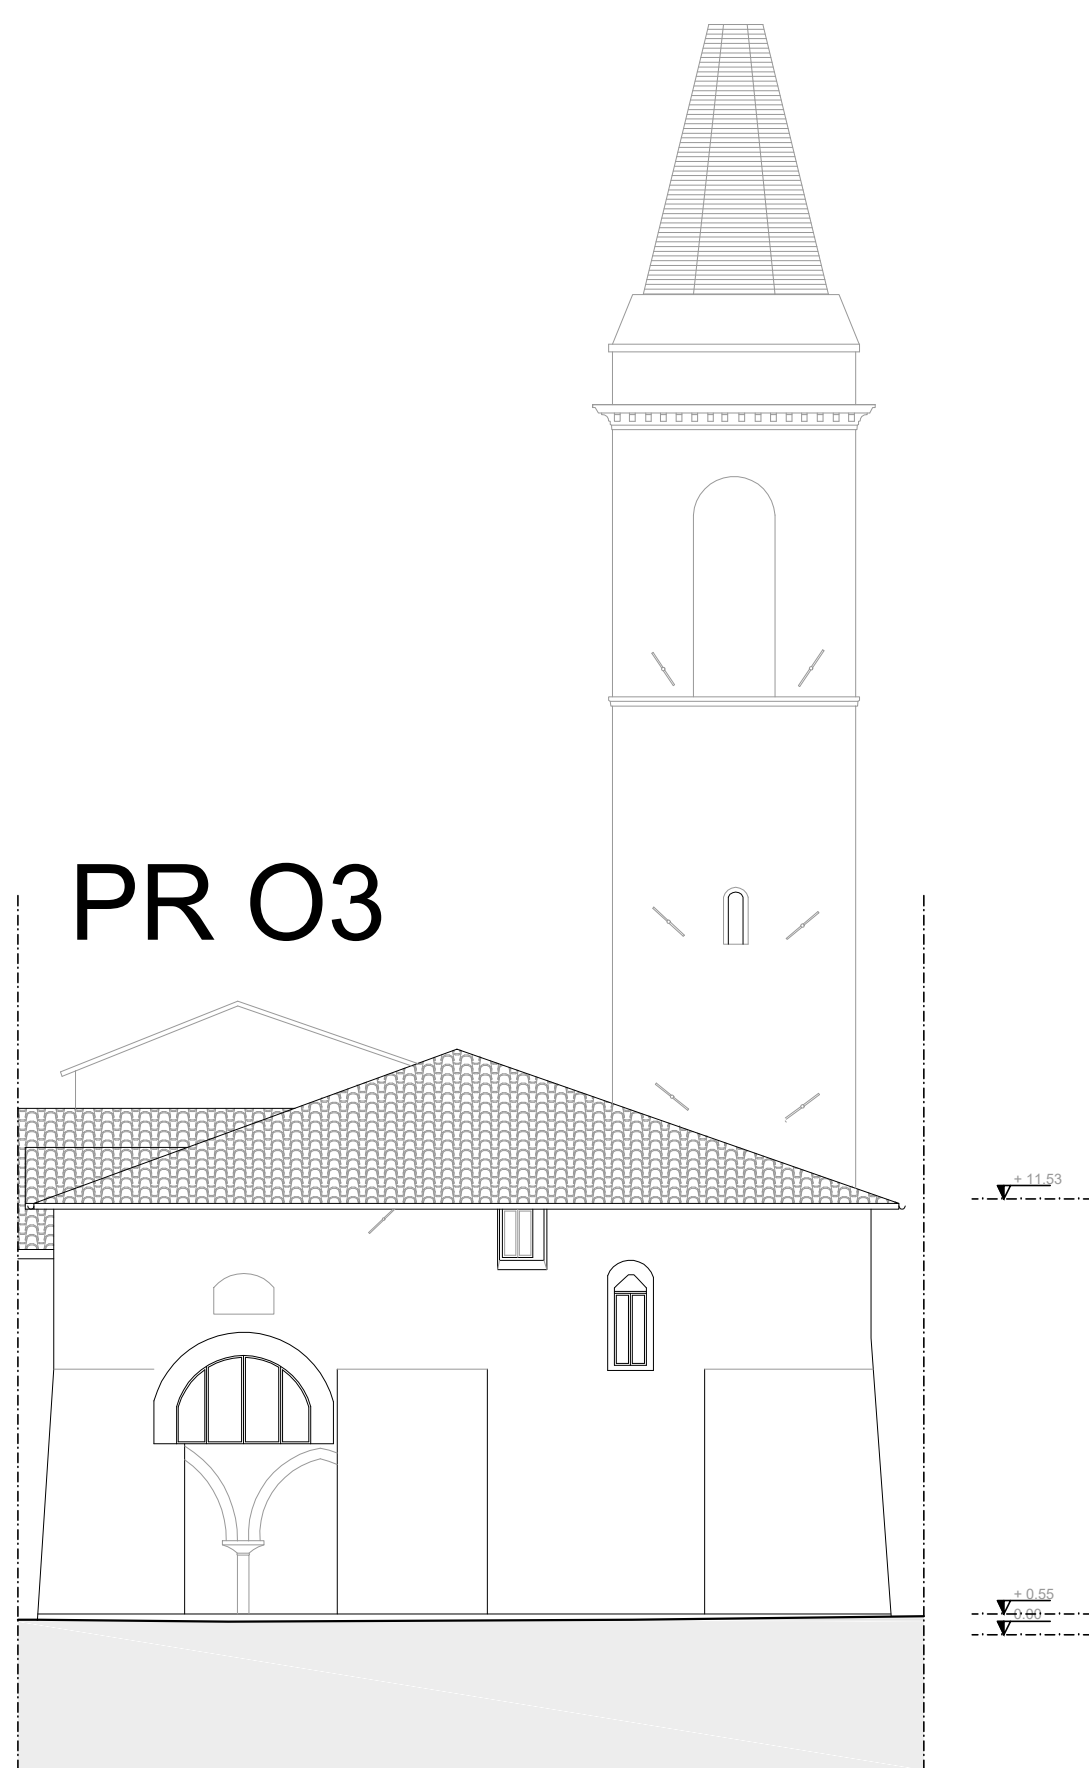

1:200

PRO4

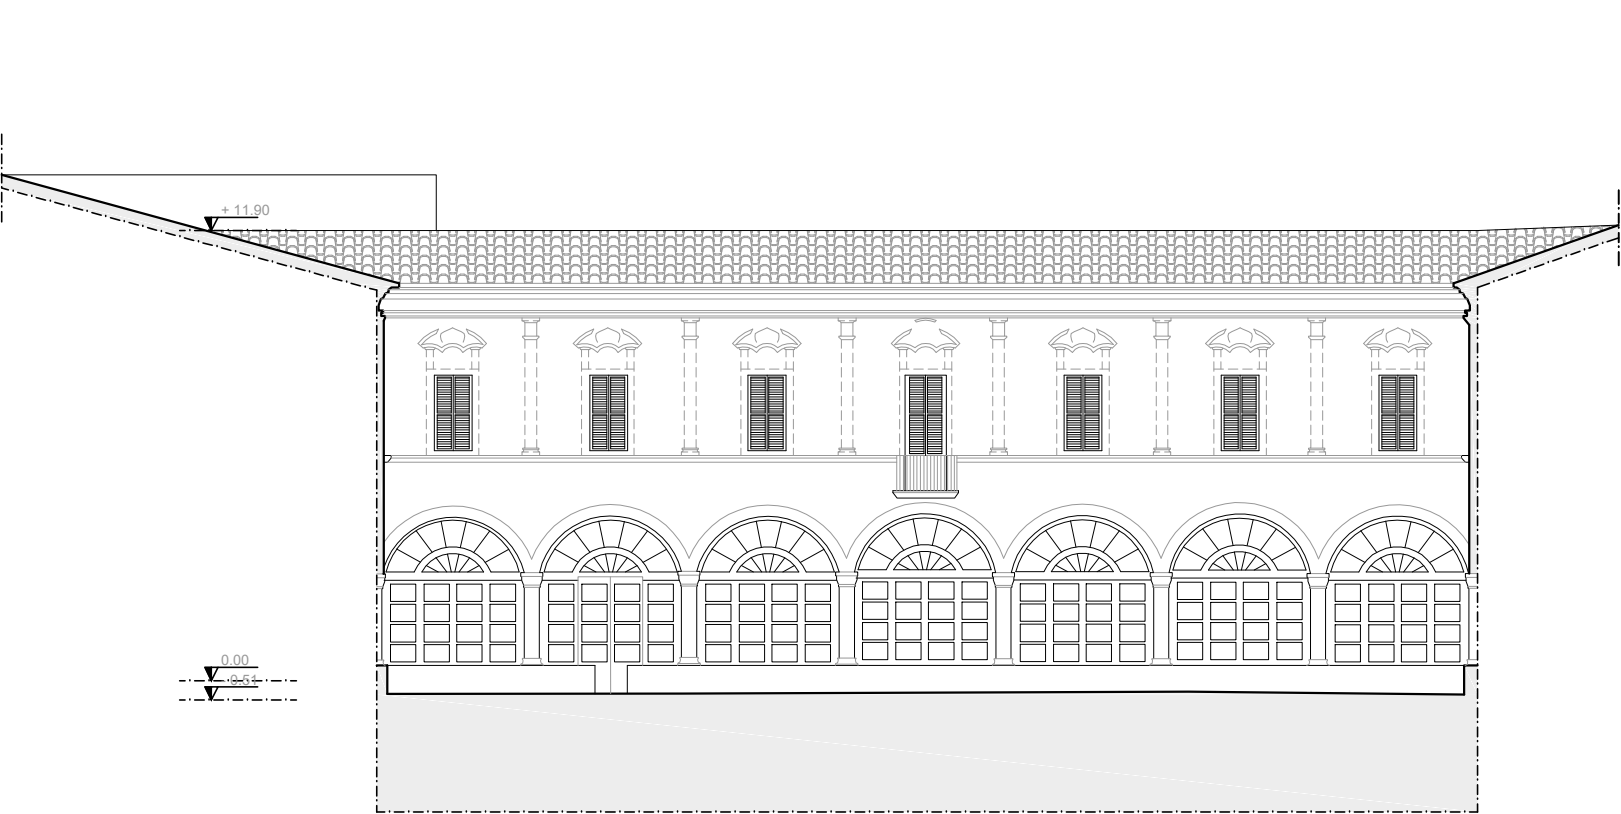

PRO6



PRO5

